Site Plan

PIONEER AVE.
ASPHALT
18' TYP.
8.5' TYP.
52'
GRAVEL
WOODARD CREEK
Studio outbuilding
rail
water closet space
Outdoor Classroom
"PLEASE USE REFERENCE SCALE IF DRAWING IS PRINTED OR COPIED "OUT OF SCALE".
REFERENCE SCALE
0' 10' 20' 30'
SketchUp
HCOA BUILDING

Studio outbuilding (perspective)

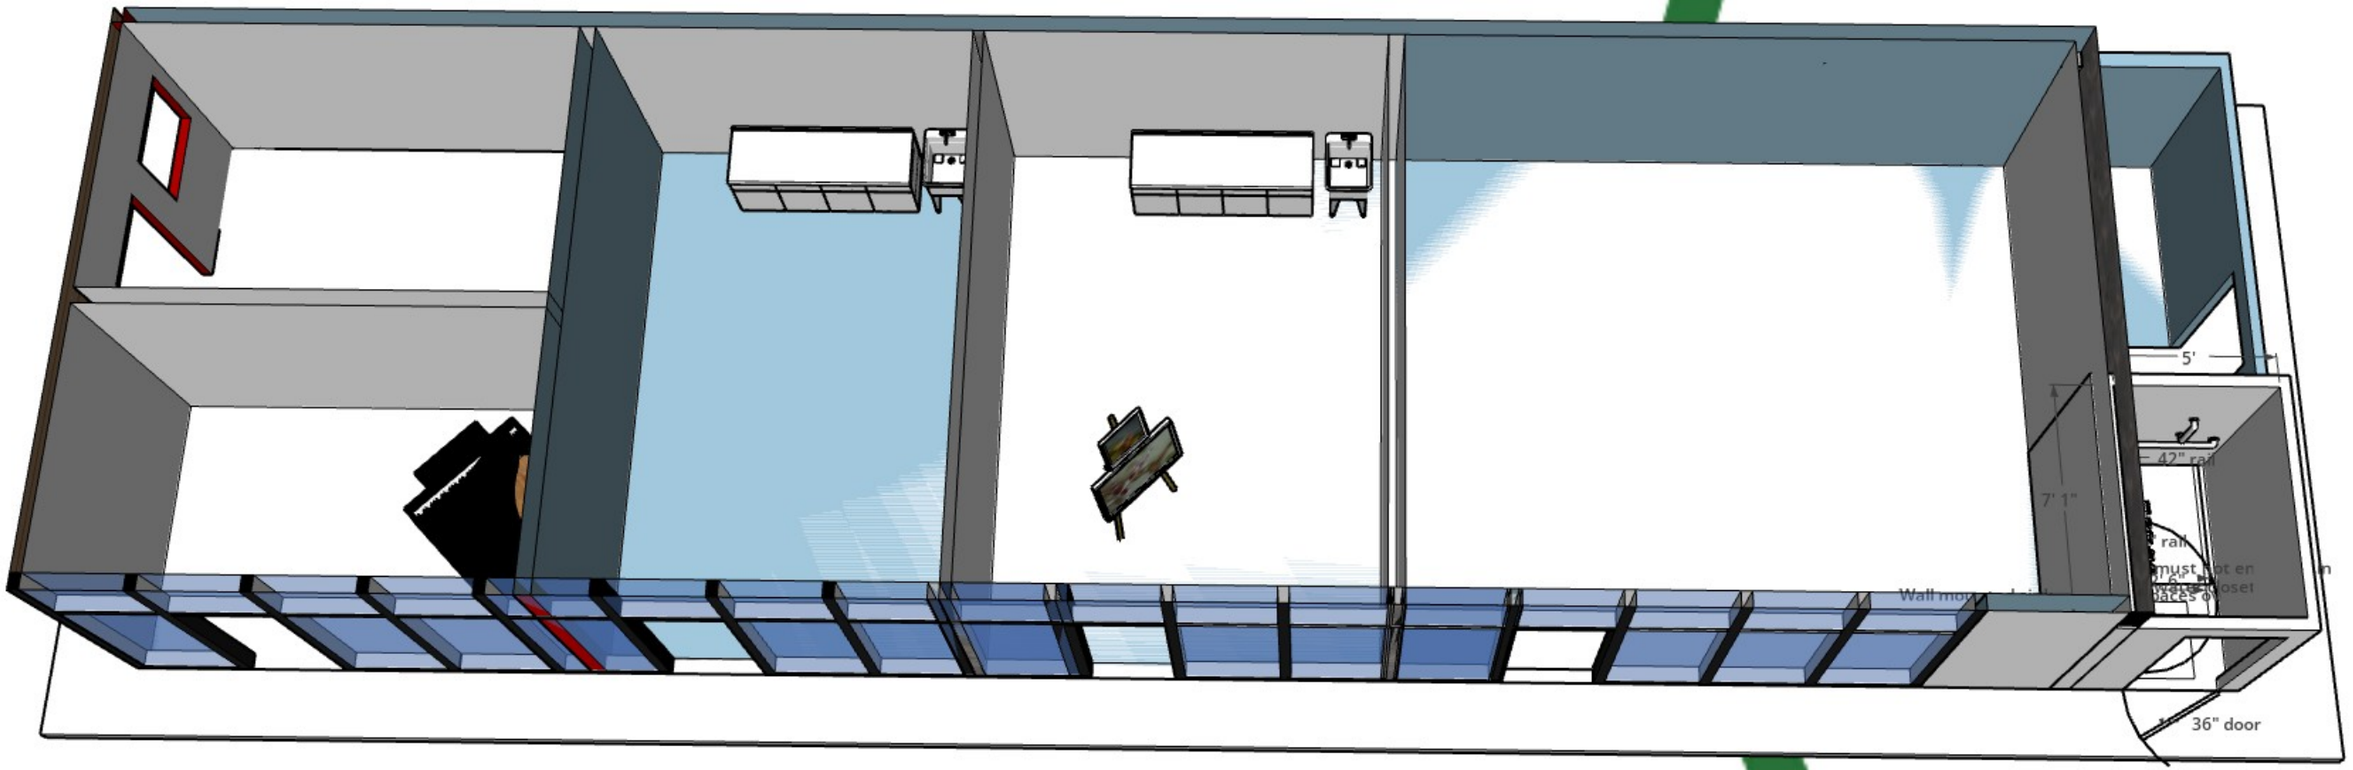

Studio outbuilding plan

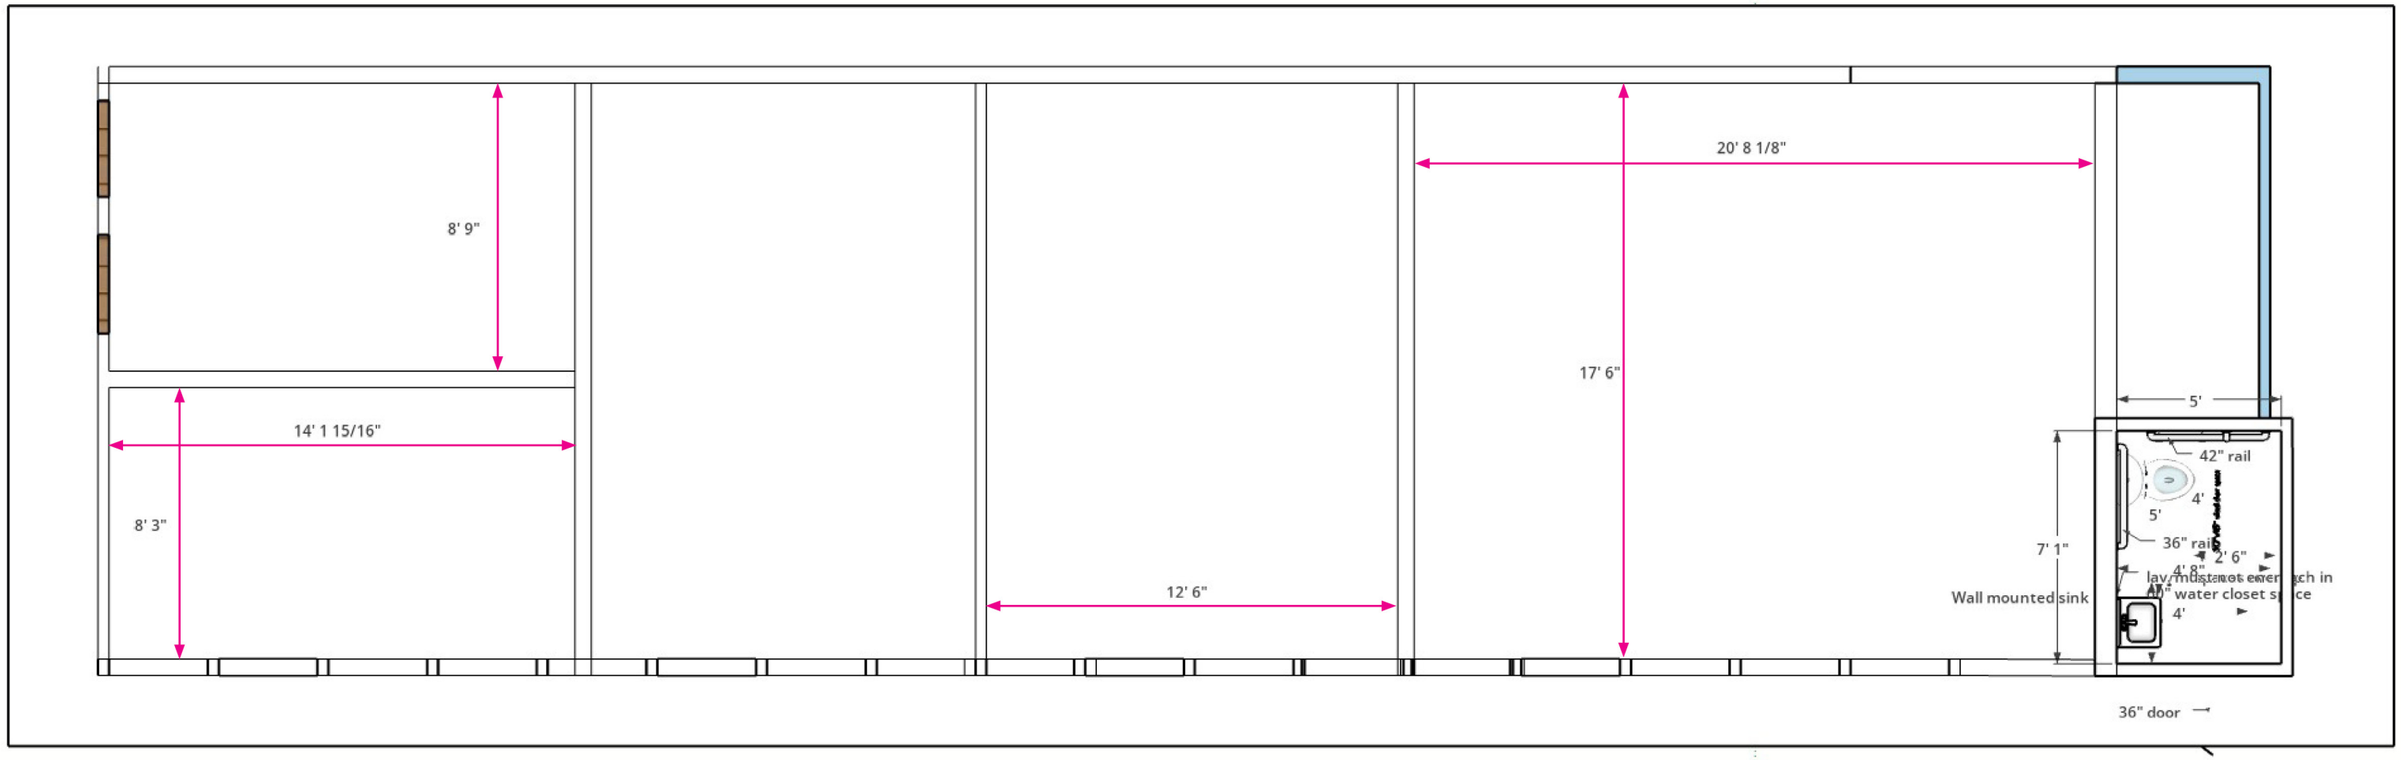
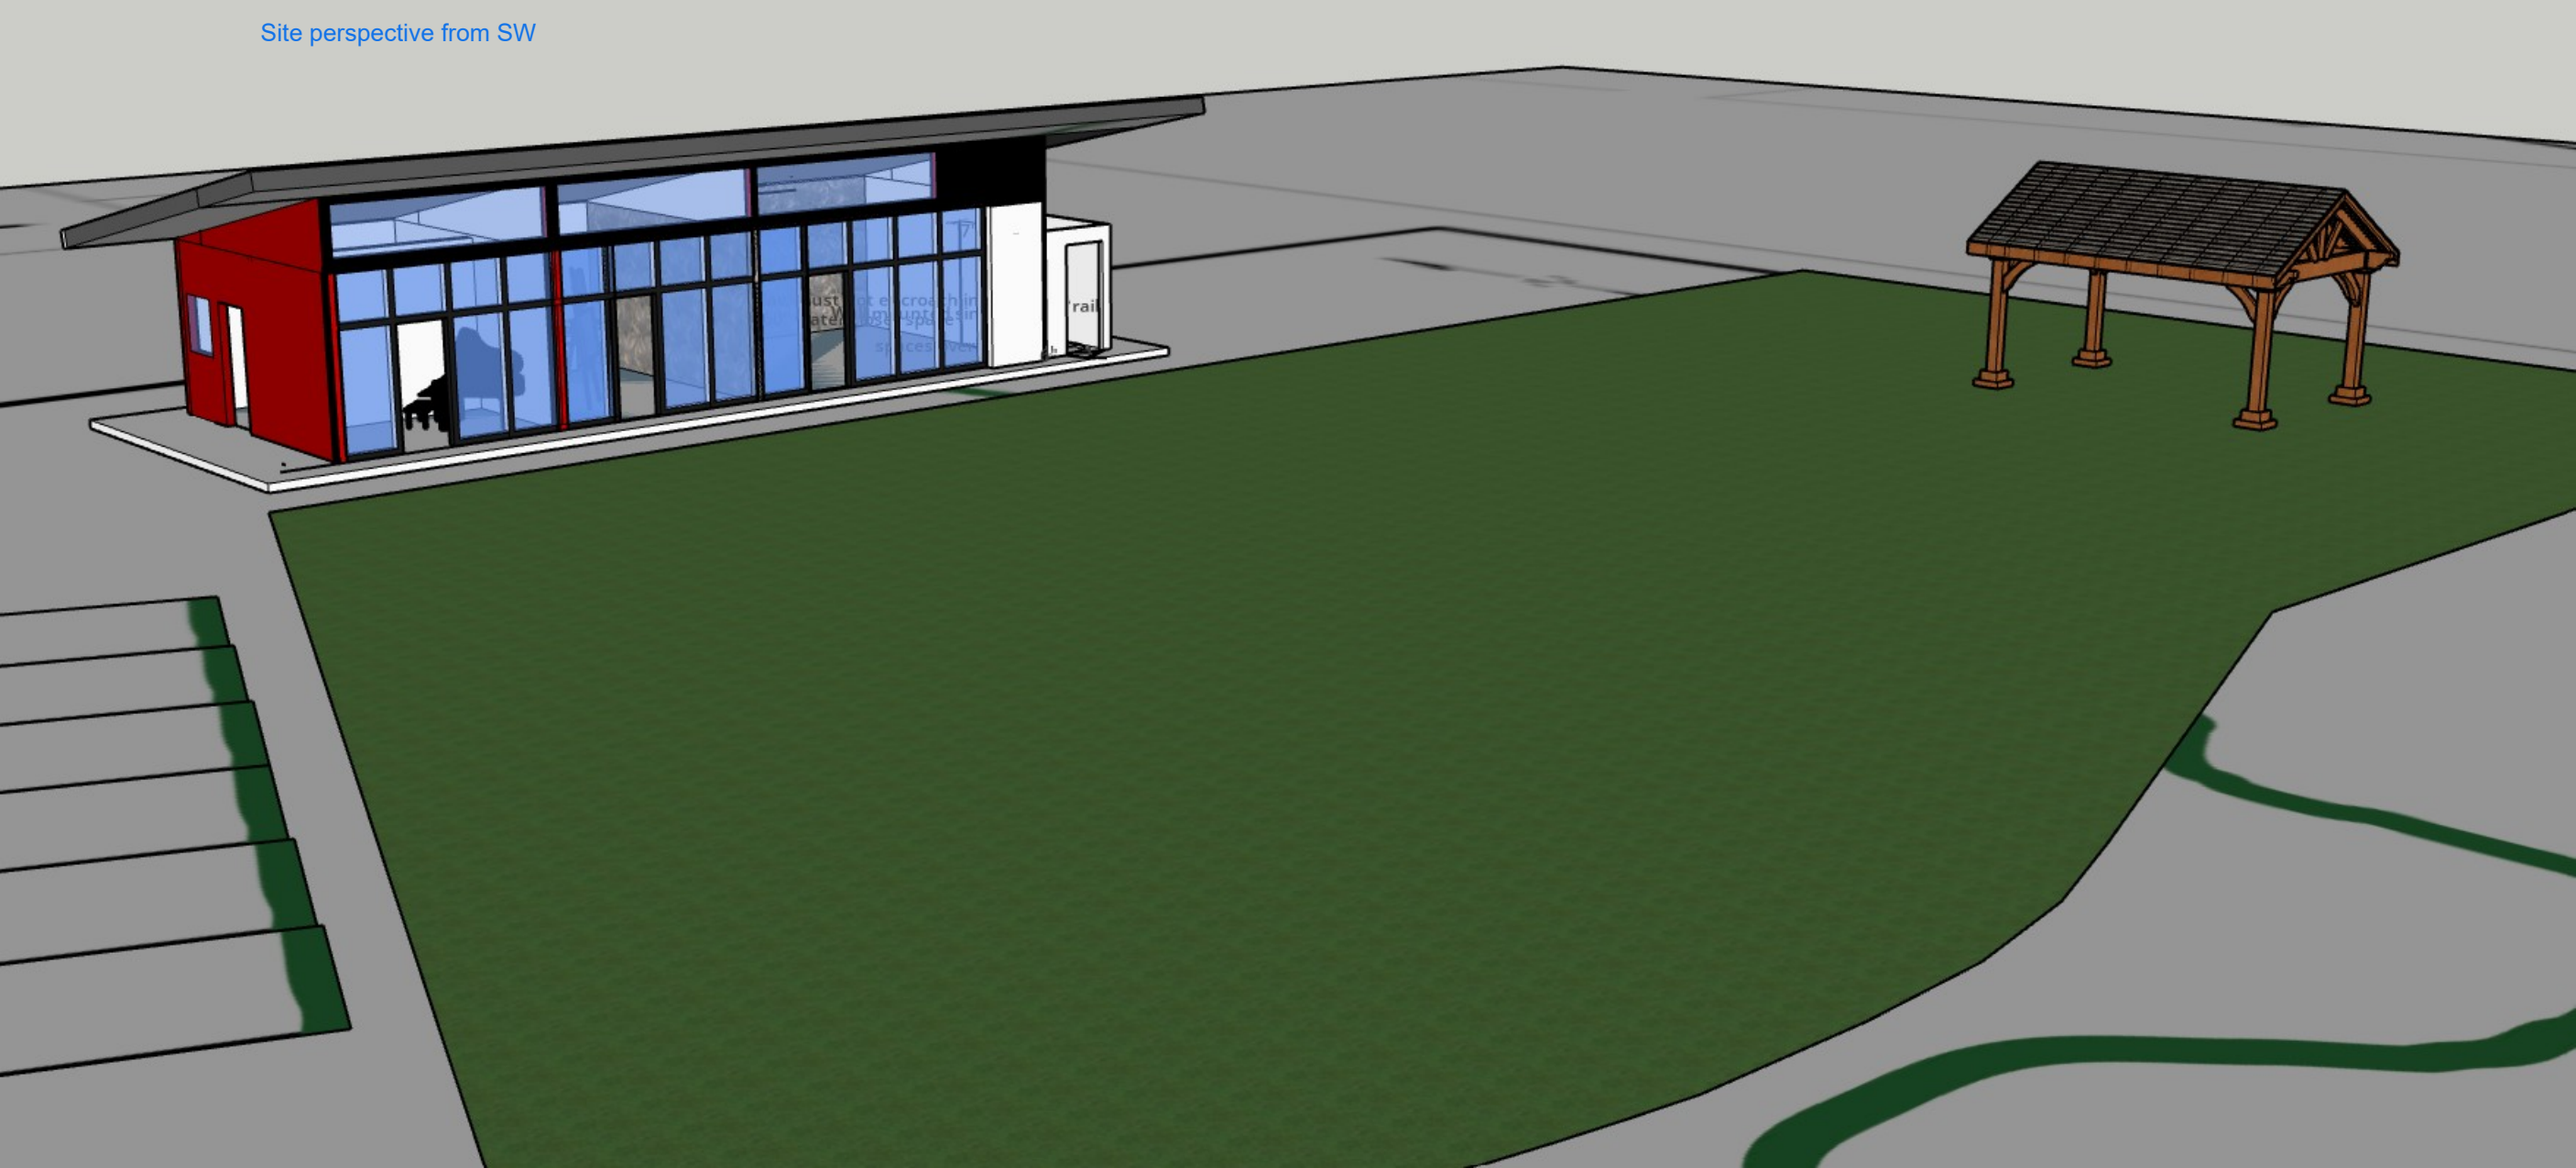
Site perspective from SW